FILE NO: CE/9509/WS/AK | SHEET NO. 1

BLOCK PLAN

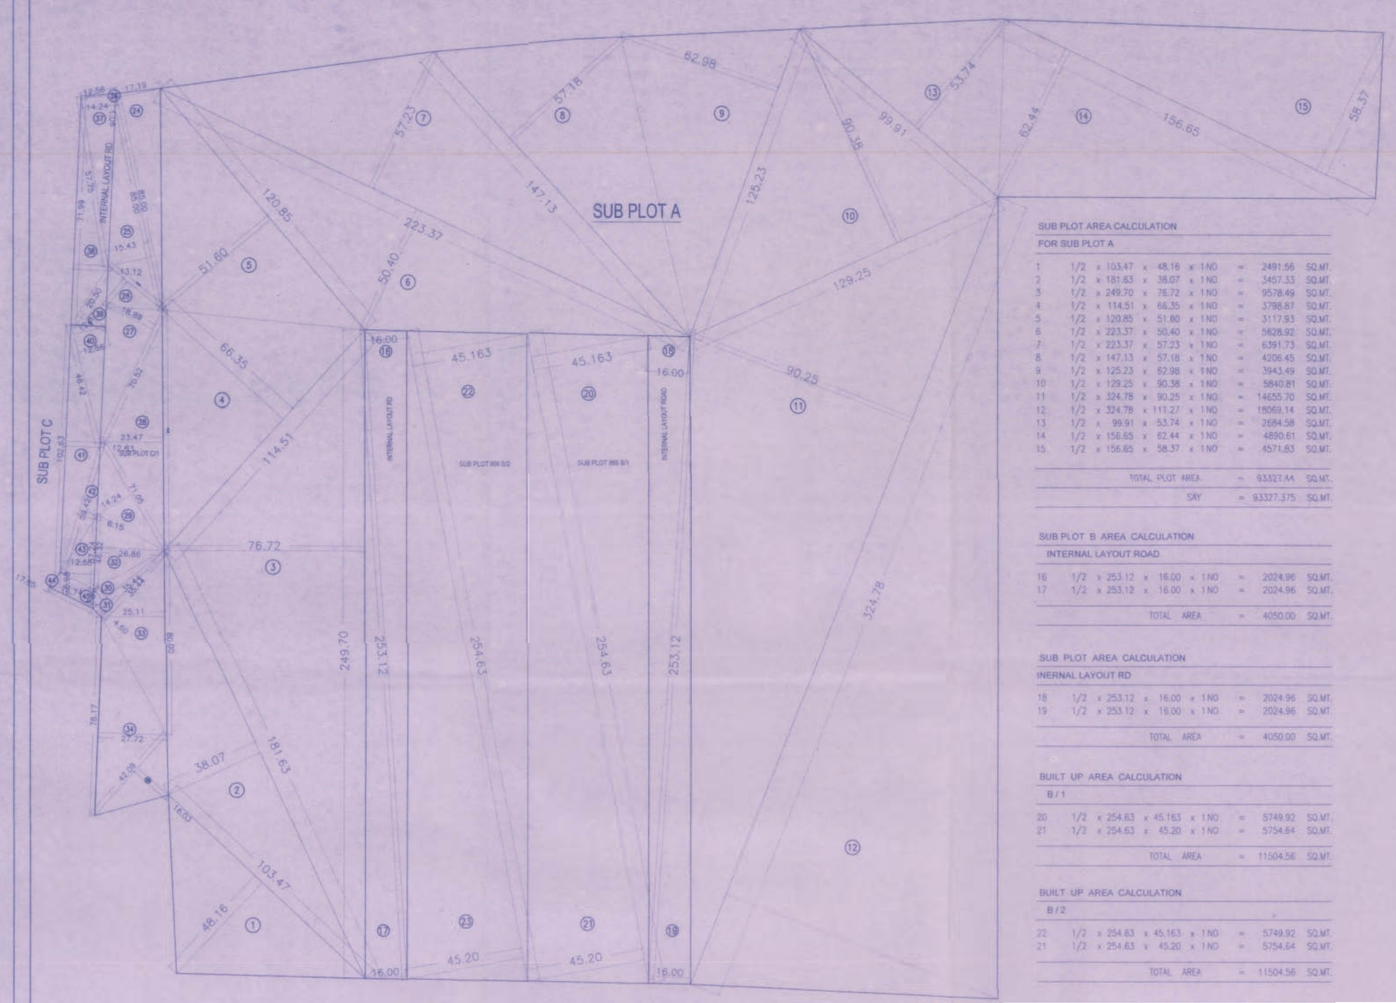

BUILT - UP AREA SUMMARY FOR COMMERCIAL CUM RESIDENTIALWING

ALL AREAS ARE IN SQ.MT.

FOR COMMERCIAL CUM RESIDENTIALWING

BUILT UP AREA STATEMENT (ALL AREAS ARE IN SQ.MT).

SR. NO.	FLOOR	GROSS BUA	ST.CASE & LIFT	REFUGE	EXCESS REFUGE	NET BUA
1	GROUND	3043.98	391.99	-		2651.99
2	FIRST	3648.13	292.23	-		3355.90
3	SECOND	4577.08	291.73	-		4285.35
4	THIRD	22.90	-	-		22.90
5	FOURTH	22.90	-	-		22.90
6	FIFTH	22.90	-	-		22.90
7	SIXTH	4041.23	566.62	688.94	11.52	3880.01
8	SEVENTH	3133.63	354.31	-		2779.32
9	EIGHTH	3133.63	354.31	-		2779.32
10	NINTH	3133.63	354.31	-		2779.32
11	TENTH	3133.63	354.31			2779.32
12	ELEVENTH	3133.63	354.31			2779.32
13	TWELFTH	3133.63	354.31			2779.32
14	THIRTEEN	3151.26	354.31	885.42	7.59	1911.53
15	FOURTEEN	3133.63	354.31			2779.32
16	FIFTEEN	3133.63	354.31			2779.32
17	SIXTEEN	3133.63	354.31			2779.32
18	SEVENTEEN	3133.63	354.31			2779.32
19	EIGHTEEN	3133.63	354.31			2779.32
20	NINETEEN	3133.63	354.31			2779.32
21	TWENTY	3151.26	354.31	885.42	7.59	1911.53
22	FIRE CHK. FLOOR	-	-	-	-	-
23	TWENTY FIRST	3133.63	354.31			2779.32
24	TWENTY SECOND	3133.63	354.31			2779.32
24	TWENTY THREE	3133.63	354.31			2779.32
24	TWENTY FOUR	3133.63	354.31			2779.32
24	TWENTY FIVE	3133.63	354.31			2779.32
24	TWENTY SIX	3133.63	354.31			2779.32
24	TWENTY SEVEN	3134.78	354.31	374.02		2406.46
24	TWENTY EIGHT	3133.63	354.31			2779.32
24	TWENTY NINE	3133.63	354.31			2779.32
	TOTAL	67488.93	9690.70	3033.80	26.70	76057.77

10293.14

TOTAL BUILT UP AREA FOR = 76057.77 +26.70= 76084.47

COMMERCIAL CUM RESIDENTIAL WING

TOTAL COMMERCIAL BUA = 10293.14 SQMTRS

TOTAL RESIDENTIAL BUA = 65791.33 SQMTRS

FOR RESIDENTIAL WING

ALL AREAS ARE IN SQ.MT.

BUILT UP AREA STATEMENT / BALCONY AREA STATEMENT

SR. NO.	FLOOR	GROSS BUA	ST.CASE & LIFT	BALCONY	REFUGE	SERVANT TOIL.	NET BUA	BALCONY AREA STATEMENT PERMISSIBLE	PROPOSED	EXCESS
1	PLT	-	-	-	-		-	-	-	-
2	1st PODIUM	-	-	-	-		-	-	-	-
3	FIRST	2134.58	407.15	156.00	-	9.02	1562.41	156.23	156.00	-
4	SECOND	2134.58	407.15	156.00	-	9.02	1562.41	156.23	156.00	-
5	THIRD	2134.58	407.15	156.00	-	9.02	1562.41	156.23	156.00	-
6	FOURTH	2134.58	407.15	156.00	-	9.02	1562.41	156.23	156.00	-
7	FIFTH	2134.58	407.15	156.00	-	9.02	1562.41	156.23	156.00	-
8	SIXTH	2322.16	407.15	96.75	666.44	9.02	1241.41	124.00	96.75	-
9	SEVENTH	2134.58	407.15	156.00	-	9.02	1562.41	156.23	156.00	-
10	EIGHTH	2134.58	407.15	156.00	-	9.02	1562.41	156.23	156.00	-
11	NINTH	2134.58	407.15	156.00	-	9.02	1562.41	156.23	156.00	-
12	TENTH	2134.58	407.15	156.00	-	9.02	1562.41	156.23	156.00	-
13	ELEVENTH	2134.58	407.15	156.00	-	9.02	1562.41	156.23	156.00	-
14	TWELVE	2134.58	407.15	156.00	-	9.02	1562.41	156.23	156.00	-
15	THIRTEEN	2207.17	405.48	105.17	792.66	9.02	1694.97	169.50	105.17	-
16	FOURTEEN	2134.58	407.15	156.00	-	9.02	1562.41	156.23	156.00	-
17	FIFTEEN	2134.58	407.15	156.00	-	9.02	1562.41	156.23	156.00	-
18	SIXTEEN	2134.58	407.15	156.00	-	9.02	1562.41	156.23	156.00	-
19	SEVENTEEN	2134.58	407.15	156.00	-	9.02	1562.41	156.23	156.00	-
20	EIGHTEEN	2134.58	407.15	156.00	-	9.02	1562.41	156.23	156.00	-
21	NINTEEN	2134.58	407.15	156.00	-	9.02	1562.41	156.23	156.00	-
22	TWENTY	2207.17	407.15	91.75	489.41	9.02	1309.95	130.99	91.75	-
23	TWENTY ONE	2134.58	407.15	156.00	-	9.02	1562.41	156.23	156.00	-
24	TWENTY TWO	2134.58	407.15	156.00	-	9.02	1562.41	156.23	156.00	-
25	TWENTY THREE	2134.58	407.15	156.00	-	9.02	1562.41	156.23	156.00	-
26	TWENTY FOUR	2134.58	407.15	156.00	-	9.02	1562.41	156.23	156.00	-
27	TWENTY FIVE	2134.58	407.15	156.00	-	9.02	1562.41	156.23	156.00	-
28	TWENTY SIX	2134.58	407.15	156.00	-	9.02	1562.41	156.23	156.00	-
29	TWENTY SEVENT	630.21	283.61	35.71		8.10	299.83	58.96		-
TOTAL APPROVED AREA		58132.48	11548.04	3853.38	2036.51	242.62	39944.93	3994.95		-

AS PER MODIFIED DCR

BUILT UP AREA STATEMENT

SR. NO.	FLOOR	GROSS BUA	ST.CASE & LIFT	BALCONY	REFUGE	SERVANT TOIL.	NET BUA
29	TWENTY SEVENTH	1759.60	188.80		128.99	12.28	1429.53
30	TWENTY EIGHT	2506.66	291.00	-	-	8.60	2202.91
31	TWENTY NINE	2506.66	291.00	-	-	8.60	2202.91
31	THIRTY	2506.66	291.00	-	-	8.60	2202.91
31	THIRTY FIRST	2506.66	291.00		-	8.60	2202.91
TOTAL CARPET TO BE PAID		11180.24	1290.80		128.99	38.68	9033.26
TOTAL CARPET TO BE PAID		67312.72	12838.85	3853.38	2165.50	280.22	48977.48	3994.95
AREA OF COLUMNS TO BE TAKEN IN FSI							MINC A+B+C = 349.82 SQ MT

TOTAL FSI FROM 27 PART TO 31ST FLOOR: 9521.55sqmtrs+ 349.82

TOTAL FSI FROM 27 PART TO 31ST FLOOR: 9871.37 SQ MT

TOTAL BUA FROM 1ST TO 31ST FLOOR= 39649.93 + 9871.37 = 49521.30

SUB PLOT AREA CALCULATION

FOR SUB PLOT A

1	1/2	x 103.47	x 48.16	x 1 NO	=	2491.56	SQ.MT.
2	1/2	x 181.63	x 38.07	x 1 NO	=	3457.33	SQ.MT.
3	1/2	x 249.70	x 76.72	x 1 NO	=	9578.49	SQ.MT.
4	1/2	x 114.51	x 66.35	x 1 NO	=	3798.87	SQ.MT.
5	1/2	x 120.85	x 51.60	x 1 NO	=	3117.93	SQ.MT.
6	1/2	x 223.37	x 50.40	x 1 NO	=	5628.92	SQ.MT.
7	1/2	x 223.37	x 57.23	x 1 NO	=	6391.73	SQ.MT.
8	1/2	x 147.13	x 57.18	x 1 NO	=	4206.45	SQ.MT.
9	1/2	x 125.23	x 62.98	x 1 NO	=	3943.49	SQ.MT.
10	1/2	x 129.25	x 90.38	x 1 NO	=	5840.81	SQ.MT.
11	1/2	x 324.78	x 90.25	x 1 NO	=	14655.70	SQ.MT.
12	1/2	x 324.78	x 111.27	x 1 NO	=	18069.14	SQ.MT.
13	1/2	x 99.91	x 53.74	x 1 NO	=	2684.58	SQ.MT.
14	1/2	x 156.65	x 62.44	x 1 NO	=	4890.61	SQ.MT.
15	1/2	x 156.65	x 58.37	x 1 NO	=	4571.83	SQ.MT.
			TOTAL PLOT AREA		=	93327.44	SQ.MT.
			SAY		=	93327.375	SQ.MT.

SUB PLOT B AREA CALCULATION

INTERNAL LAYOUT ROAD

16	1/2	x 253.12	x 16.00	x 1 NO	=	2024.96	SQ.MT.
17	1/2	x 253.12	x 16.00	x 1 NO	=	2024.96	SQ.MT.
			TOTAL AREA		=	4050.00	SQ.MT.

SUB PLOT AREA CALCULATION

INERNAL LAYOUT RD

18	1/2	x 253.12	x 16.00	x 1 NO	=	2024.96	SQ.MT.
19	1/2	x 253.12	x 16.00	x 1 NO	=	2024.96	SQ.MT.
			TOTAL AREA		=	4050.00	SQ.MT.

BUILT UP AREA CALCULATION

B / 1

20	1/2	x 254.63	x 45.163	x 1 NO	=	5749.92	SQ.MT.
21	1/2	x 254.63	x 45.20	x 1 NO	=	5754.64	SQ.MT.
			TOTAL AREA		=	11504.56	SQ.MT.

BUILT UP AREA CALCULATION

B / 2

22	1/2	x 254.63	x 45.163	x 1 NO	=	5749.92	SQ.MT.
21	1/2	x 254.63	x 45.20	x 1 NO	=	5754.64	SQ.MT.
			TOTAL AREA		=	11504.56	SQ.MT.

SUB PLOT C AREA CALCULATION

SUB PLOT C

24	1/2	x 85.00	x 17.19	x 1 NO	=	730.57	SQ.MT.
25	1/2	x 85.00	x 15.43	x 1 NO	=	640.34	SQ.MT.
26	1/2	x 26.60	x 12.87	x 1 NO	=	171.17	SQ.MT.
27	1/2	x 70.52	x 18.89	x 1 NO	=	666.06	SQ.MT.
28	1/2	x 99.39	x 23.47	x 1 NO	=	1166.34	SQ.MT.
29	1/2	x 71.05	x 14.24	x 1 NO	=	505.87	SQ.MT.
30	1/2	x 35.44	x 3.24	x 1 NO	=	59.18	SQ.MT.
31	1/2	x 35.44	x 4.60	x 1 NO	=	81.51	SQ.MT.
32	1/2	x 46.32	x 26.86	x 1 NO	=	622.07	SQ.MT.
33	1/2	x 80.00	x 25.11	x 1 NO	=	1004.40	SQ.MT.
34	1/2	x 78.17	x 27.72	x 1 NO	=	1083.44	SQ.MT.
35	1/2	x 42.09	x 16.03	x 1 NO	=	337.35	SQ.MT.
36	1/2	x 14.24	x 1.06	x 1 NO	=	7.54	SQ.MT.
37	1/2	x 57.75	x 12.56	x 1 NO	=	362.67	SQ.MT.
38	1/2	x 71.99	x 13.12	x 1 NO	=	472.25	SQ.MT.
39	1/2	x 20.50	x 10.00	x 1 NO	=	102.50	SQ.MT.
40	1/2	x 46.42	x 12.56	x 1 NO	=	291.52	SQ.MT.
41	1/2	x 102.63	x 12.83	x 1 NO	=	658.37	SQ.MT.
42	1/2	x 59.42	x 6.15	x 1 NO	=	182.72	SQ.MT.
43	1/2	x 37.24	x 12.55	x 1 NO	=	233.68	SQ.MT.
44	1/2	x 16.74	x 5.98	x 1 NO	=	50.05	SQ.MT.
45	1/2	x 17.95	x 3.81	x 1 NO	=	34.20	SQ.MT.
			TOTAL AREA		=	2395.50	SQ.MT.
			TOTAL AREA		=	9463.80	SQ.MT.
			TOTAL PLOT AREA		=	133900.295	SQ.MT.
			SUB PLOT A+B+C		=	133900.30	SQ.MT.

0.5 ADDITIONAL FSI

FLOOR SPACE INDEX CREDIT TO BE CLAIMED BY ADDNTL FSI AS PER REG.32 = 8116.50

SR NO	PAYABLE TO	AMOUNT	RECEIPT NO	DATE
1	50%TO MCGM	16,02,19,750	2093766	17.2.2016
2	50%TO Govt. of Maharashtra	16,02,19,750	085791	16.3.2016

PARKING REQUIREMENT (COMMERCIAL)

NOS.	CARPET AREA	REQ PARKING	PROV. PARKING
1	TOTAL CARPET AREA MERCANTILE USE 2585.sqmt	40 SQ.MT = 1 PARK 800 SQ.MT = 20PARKS 80 SQ.MT = 1PARKS/AREA EXCEEDING 800SMT) 1798 SQ.MT =22PARKS TOTAL PARKS :42NOS (MERCANTILE)	42NOS
2	TOTAL AREA FOR OFFICES 72658MT.	37.5 SQ.MT = 1 PARK. 1500 SQ.MT = 40PARKS 75 SQ.MT = 1PARKS/AREA EXCEEDING 1500SMT) 5765SQ.MT = 77PARKS TOTAL PARKS : 117NOS (OFFICES)	117NOS
		TOTAL CAR PARKS REQUIRED	159NOS
		ADD 10% VISITORS PARKING	16NOS
		TOTAL CAR PARKS REQUIRED FOR COMMERCIAL PORTION	175NOS

CAR PARKING REQUIREMENT FOR COMMERCIAL CUM RESIDENTIAL WING

WINGS/BLDGS	TOTAL NOS. OF FLATS	CARPET AREA PER	PARKING PERMISSIBLE AS PER D.C. RULE	PARKING REQUIRED AS PER D.C. RULE	ADDITIONAL PARKING FOR VISITORS	TOTAL PARKING REQUIRED
WING A	NIL	UP TO 35.00 SQMT	1PARKING / 4 TEN.	NIL	NIL	NIL
	NIL	35.00 TO 45.00	1PARKING / 2 TEN.	NIL	NIL	NIL
	NIL	45.00 TO 70.00	1PARKING / 1 TEN.	NIL	NIL	NIL
	153	70.00 AND ABOVE	2PARKING / 1 TEN.	306	76.5NOS	382 NOS
WING B	NIL	UP TO 35.00 SQMT	1PARKING / 4 TEN.	NIL	NIL	NIL
	NIL	35.00 TO 45.00	1PARKING / 2 TEN.	NIL	NIL	NIL
	23	45.00 TO 70.00	1PARKING / 1 TEN.	23	5.75	28 NOS
	134	70.00 AND ABOVE	2PARKING / 1 TEN.	268	67 NOS	335 NOS
WING C	NIL	UP TO 35.00 SQMT	1PARKING / 4 TEN.	NIL	NIL	NIL
	NIL	35.00 TO 45.00	1PARKING / 2 TEN.	NIL	NIL	NIL
	NIL	45.00 TO 70.00	1PARKING / 1 TEN.	NIL	NIL	NIL
	110	70.00 AND ABOVE	2PARKING / 1 TEN.	220	55 NOS	275 NOS
TOTAL	420			817	204 NOS	1022 NOS

NOS. OF PARKINGS REQUIRED FOR RESIDENTIAL CUM COMM WING 1022+175 = 1197 NOS

TOTAL NOS. OF PARKINGS PROPOSED FOR RESIDENTIAL CUM COMM WING = 1198 NOS

CAR PARKING REQUIREMENT FOR RESIDENTIAL WING

WINGS/BLDGS	TOTAL NOS. OF FLATS	CARPET AREA PER	PARKING PERMISSIBLE AS PER D.C. RULE	PARKING REQUIRED AS PER D.C. RULE	ADDITIONAL PARKING FOR VISITORS	TOTAL PARKING REQUIRED
WING A	NIL	UP TO 35.00 SQMT	1PARKING / 4 TEN.	NIL	NIL	NIL
	NIL	35.00 TO 45.00	1PARKING / 2 TEN.	NIL	NIL	NIL
	NIL	45.00 TO 70.00	1PARKING / 1 TEN.	NIL	NIL	NIL
	147	70.00 AND ABOVE	2PARKING / 1 TEN.	294	29 NOS	323 NOS
WING B	NIL	UP TO 35.00 SQMT	1PARKING / 4 TEN.	NIL	NIL	NIL
	NIL	35.00 TO 45.00	1PARKING / 2 TEN.	NIL	NIL	NIL
	NIL	45.00 TO 70.00	1PARKING / 1 TEN.	NIL		
	178	70.00 AND ABOVE	2PARKING / 1 TEN.	356	37 NOS	393 NOS
WING C	NIL	UP TO 35.00 SQMT	1PARKING / 4 TEN.	NIL	NIL	NIL
	NIL	35.00 TO 45.00	1PARKING / 2 TEN.	NIL	NIL	NIL
	NIL	45.00 TO 70.00	1PARKING / 1 TEN.	NIL	NIL	NIL
	147	70.00 AND ABOVE	2PARKING / 1 TEN.	294	29 NOS	323 NOS
TOTAL	472			944	94 NOS	1039 NOS

TOTAL NOS. OF PARKINGS REQUIRED FOR WINGS A,B,C = 1039 NOS

TOTAL NOS. OF PARKINGS PROPOSED FOR WINGS A,B,C = 1109 NOS

DISTRIBUTION OF PARKING PROPOSED

PARKING PROVIDED FOR COMM CUM RESI WING

1ST BASEMENT (COMM)	
TOTAL	148 NOS.
2ND BASEMENT	
TOTAL	245 NOS.
3RD BASEMENT	
TOTAL	243 NOS.
3RD FLOOR	
TOTAL	202 NOS.
4TH FLOOR	
TOTAL	192 NOS.
5TH FLOOR	
TOTAL	168 NOS.
GRAND TOTAL	1198 NOS

PARKING PROVIDED.(RESIDENTIAL WING)

1st BASEMENT FLOOR PLAN	
TOTAL	173 NOS.
2nd BASEMENT FLOOR PLAN	
TOTAL	186 NOS.
3rd BASEMENT FLOOR PLAN	
TOTAL	184 NOS.
4th BASEMENT FLOOR PLAN	
TOTAL	244 NOS.
FIRST PODIUM FLOOR PLAN	
TOTAL	194 NOS.
STILT FLOOR PLAN	
TOTAL	128 NOS.
GRAND TOTAL	1109 NOS.

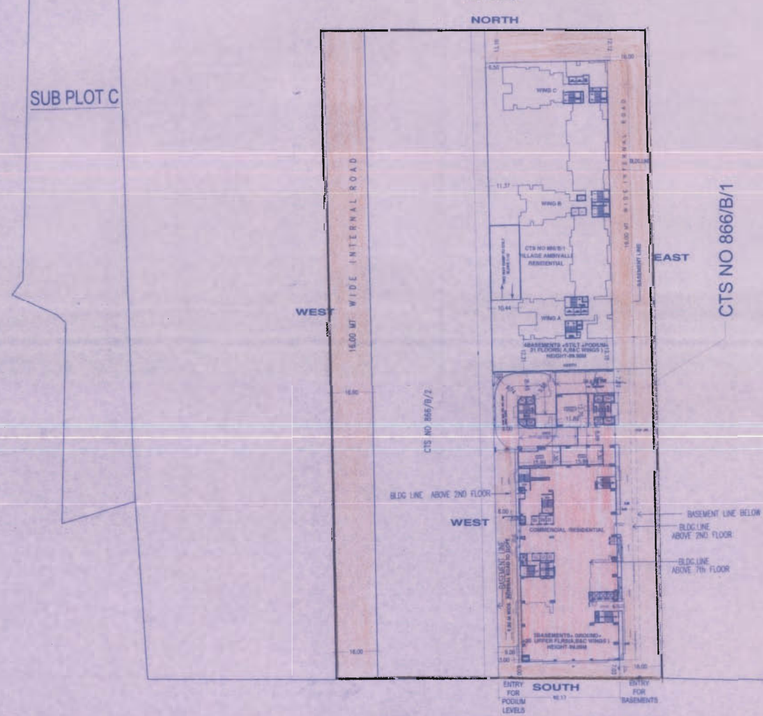

BLOCK PLAN
SCALE 1:1000

LOCATION PLAN
SCALE 1 : 4000

PROFORMA - A

A	AREA STATEMENT		SQ. MTR.
1	AREA OF PLOT (AS PER P.R.C.) (SUB PLOT A1,A2,B&C)		133900.30
2	AREA ACCEPTED		133900.30
3	SUB PLOT A&B (AREA OF PLOT AS PER CONSENTUM)		124436.50
4	DEDUCTION FOR		
a	ROAD SETBACK AREA		2395.50
b	PROPOSED ROAD (INTERNAL LAYOUT ROAD)		8100.00
c	TOTAL DEDUCTIONS		10495.50
5	NET AREA OF PLOT [2 MINUS 4c]		123404.80
6	DEDUCTION FOR RECREATION GROUND [IF DEDUCTIBLE]		18510.72
7	BALANCE AREA OF PLOT [5 MINUS 6]		104894.08
7a	ADDITIONS FOR FLOOR SPACE INDEX		-
	(a) - 100% SET BACK AREA		-
7b	NET AREA OF PLOT [7+8]		104894.08
8	PERMISSIBLE F.S.I X (AS PER NOTIFICATION NO. TED-10809/PR-CR-146/2010-11 CONSENT TO PRR GOVT. OF MAHARASHTRA) FSI 2.5 FOR CRUISED FOR DEVELOPING		78670.56
9	PERMISSIBLE F.S.I for 966/B/1		39336.28
10	FLOOR SPACE INDEX PERMISSIBLE		ONE
11	FLOOR SPACE INDEX CREDIT AVAILED BY TDR		36740.00
12	FLOOR SPACE INDEX CREDIT TO BE CLAIMED BY ADDNTL FSI AS PER REG.32	33475.08	
12a	FLOOR SPACE INDEX CREDIT AVAILED BY ADDITIONAL FSI AS PER REG.32		22093.00
12b	FLOOR SPACE INDEX CREDIT TO BE CLAIMED BY ADDNTL FSI AS PER REG.32	30209.50 66%OF 0.5FSI	8116.50
13	TOTAL PERMISSIBLE FSI		106285.43
14	TOTAL PROPOSED FSI		106284.78
15	APPROVED BUA IN RESI WING UPTO 27TH (PT) FLR AS PER OLD DCR	39649.93	
16	PROPOSED BUA IN RESI WING 27TH PART TO 31ST FLR AS PER MODIFIED DCR	9871.37	
17	TOTAL PROPOSED BUA FOR RESIDENTIAL CUM COMM WING AS PER NEW DCR	76084.47	
18	PROPOSED COMMERCIAL BUA AS PER MODIFIED DCR	= 10293.14	
19	PROPOSED RESIDENTIAL BUA AS PER MODIFIED DCR (17-18)	= 65791.33	
20	PERMISSIBLE RESI FUNGIBLE AREA (35% OF 18+19)	= 19616.350	
21	PERMISSIBLE COMM FUNGIBLE AREA (20% OF 18)	= 1719.52	
22	TOTAL FUNGIBLE AREA PERMISSIBLE (20+21)	= 21331.78	
23	TOTAL FUNGIBLE AREA REQUIRED (12b0b2.71- 106284.88)	19320.99	19320.99
24	FUNGIBLE AREA PROPOSED EARLIER	= 17569.12	125605.77
25	FUNGIBLE AREA TO BE PROPOSED	1754.87	1754.87
26	TOTAL BUILT UP AREA PROPOSED(14+25)	125605.77	
B	BALCONY AREA STATEMENT		
i	PER BAL. AREA PER FL.	AS PER DETAILS IN SUMMARY SHEET	
ii	PROVD. BAL. AREA PER FL.		
iii	EXCESS BAL. AREA PER FL.		
iv	TOTAL BAL. AREA FOR ALL FLs.		
C	TENEMENT STATEMENT		
i	PROP. AREA [ITEM A-13 ABOVE]		
ii	LESS DEDUCTION OF NON RESI. AREA [SHOPS ETC.]		N.A.
iii	AREA AVAILABLE OF TENEMENTS [I MINUS II]		
iv	TENEMENT PERMISSIBLE [DENSITY 450 TEN PER HECTARE]		
V	TENEMENTS PROPOSED		
VI	TENEMENTS EXISTING		
VII	TOTAL TENEMENTS ON THE PLOT		
D	PARKING STATEMENT		
i	PARKING REQ. BY RULE		-
ii	COVERED GARAGE PERMISSIBLE		-
iii	COVERED GARAGE PROVIDED		-
iv	TOTAL PARKING PROVIDED		-
E	LOADING UNLOADING STATEMENT		
i	LOADING UNLOADING REQ. BY RULE		—
ii	LOADING UNLOADING PROVIDED		
F	NOTES		
	BOUNDARY OF PLOT	SHOWN AS	
	PROPOSED WORK	SHOWN AS	
	PATH WAY	SHOWN AS	
	LOCATION OF SITE	SHOWN AS	
	DRAINAGE WORK	SHOWN AS	
	WORK TO BE DEMOLISHED	SHOWN AS	
E	CERTIFICATE OF AREA		

CERTIFIED THAT I HAVE SURVEYED THE PLOT UNDER REFERENCE ON 25/09/2008 AND THAT THE DIMENSIONS OF SIDES ETC. OF THE PLOT STATED ON THE PLAN AREA AS MEASURED ON SITE & THE AREA AS MEASURED ON SITE AND THE AREA SO WORKED OUT IS 1754.10 SQ. MTR. AND TALLIES WITH AREA STATED IN THE DOCUMENT OF OWNERSHIP / TOWN PLANNING.

SIGN OF ARCHITECT

PROFORMA - B

CONTENTS OF SHEET

BLOCK PLAN AND LOCATION PLAN
CAR PARKING STATEMENT BUILT UP AREA SUMMARY

REVISION	DESCRIPTION	DATE	SIGNATURE

DESCRIPTION OF PROPOSAL AND PROPERTY

PROPOSED RESIDENTIAL AND COMMERCIAL COMPLEX ON PLOT BEARING C.T.S. NO. 866/B/1 AT VILLAGE AMBIVALI, ANDHERI – WEST MUMBAI

NAME OF OWNER

M/S. HOUSING DEVELOPMENT & INFRASTRUCTURE LTD.

STAMP OF DATE OF RECEIPT OF PLANS	STAMP OF DATE OF APPROVAL OF PLANS

NAME, ADDRESS AND SIGNATURE OF ARCHITECT

BIDCO ENGINEERING DIVISION
ARCHITECTS AND ENGINEERS
HDIL TOWERS, 9–01, 9TH FLOOR,
ANANT KANEKAR MARG, STATION ROAD,
BANDRA (EAST) , MUMBAI – 400 051
TEL : 26583500, 67244444

22 MAR 2016
सहायक अभियंता इमारत प्रस्ताव
मरोळ (विभाग-अंधेरी)

This Cancels Approval To The Previous Plans Sanctioned Under No. CE/ 9509 /WS/AK dated 06/03/2014

APPROVED Subject to conditions mentioned in this office No. CE/ 9509 /WS/AK

22 MAR 2016

Ex. Engr. Bldg. Prop. (W.S.) K Ward
Brihan Mumbai Mahanagar Palika