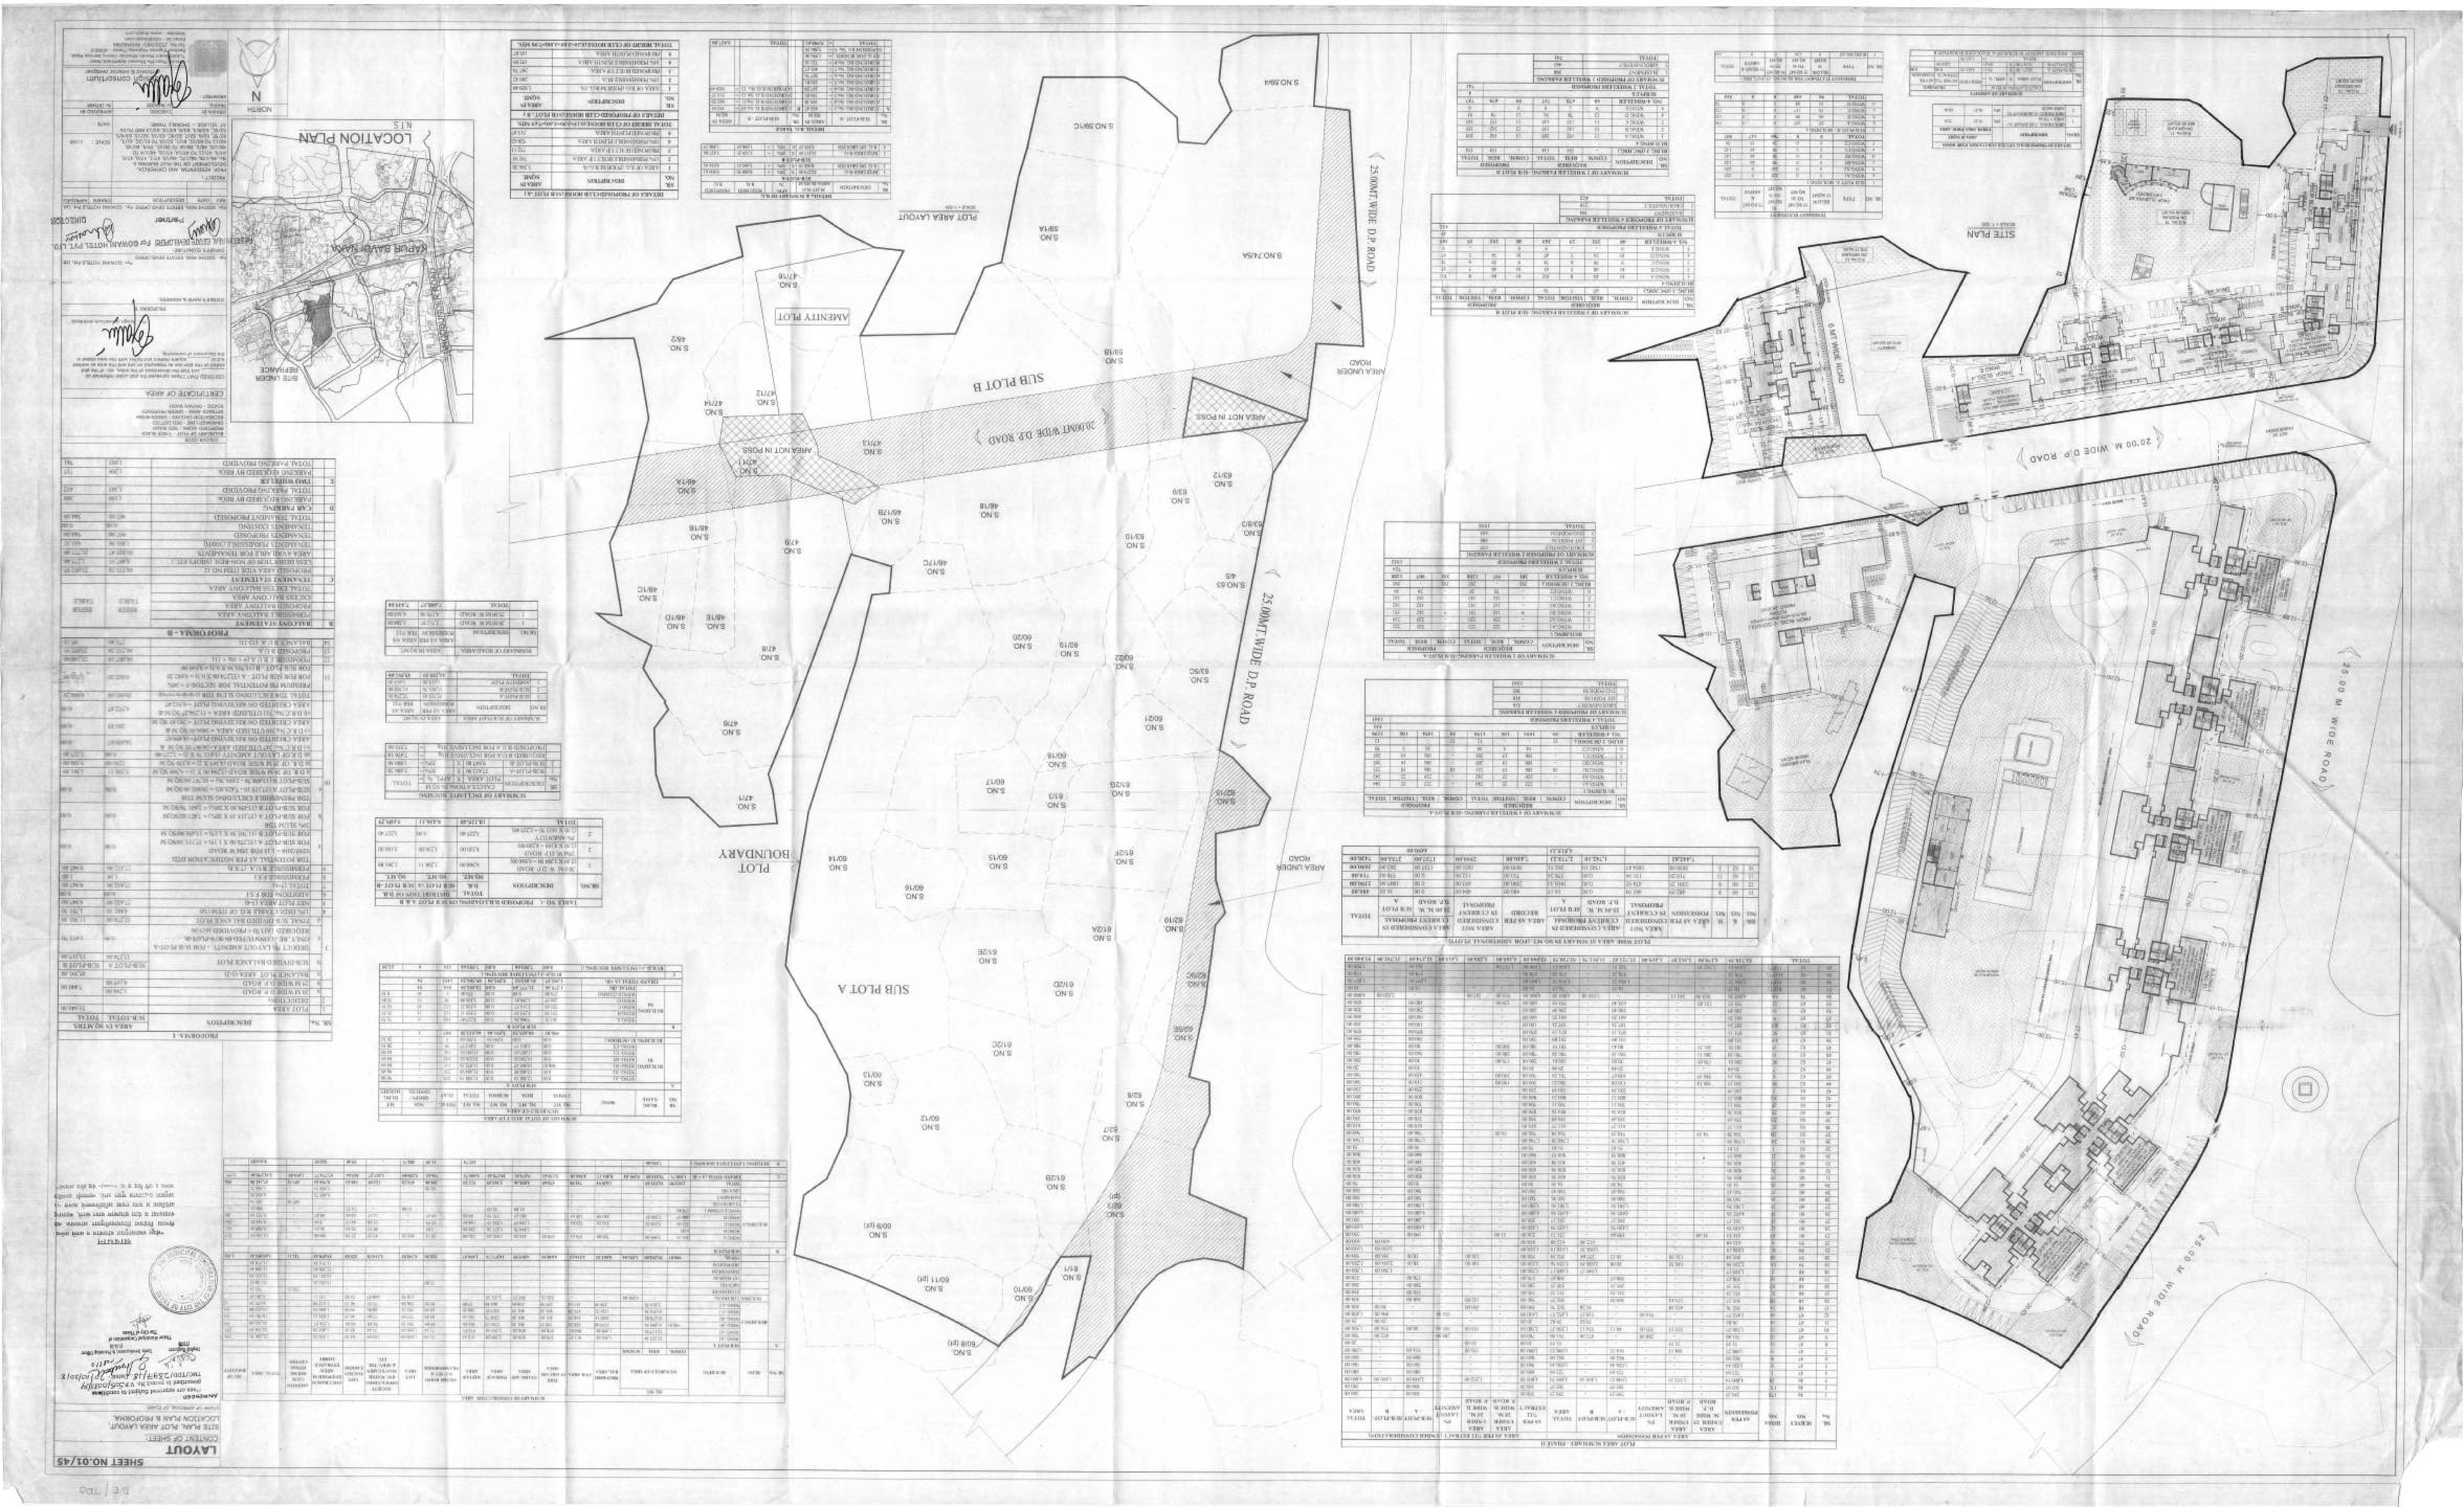
LAYOUT
SHEET NO.01/45
CONTENT OF SHEET
SITE PLAN, PLOT AREA LAYOUT
LOCATION PLAN & BROCHURE
SITE PLAN
PLOT AREA LAYOUT
LOCATION PLAN
N
NORTH
SUB PLOT A
SUB PLOT B
AMENITY PLOT
PLOT BOUDARY
25.00MT WIDE D.P. ROAD
20.00 M. WIDE D.P. ROAD
25.00 M WIDE ROAD
6 M WIDE ROAD
AREA UNDER ROAD
AREA NOT IN POSS
KAPUR BAGH VILLAGE
SITE UNDER REFERENCE
CERTIFICATE OF AREA
SHEET NO.01/45